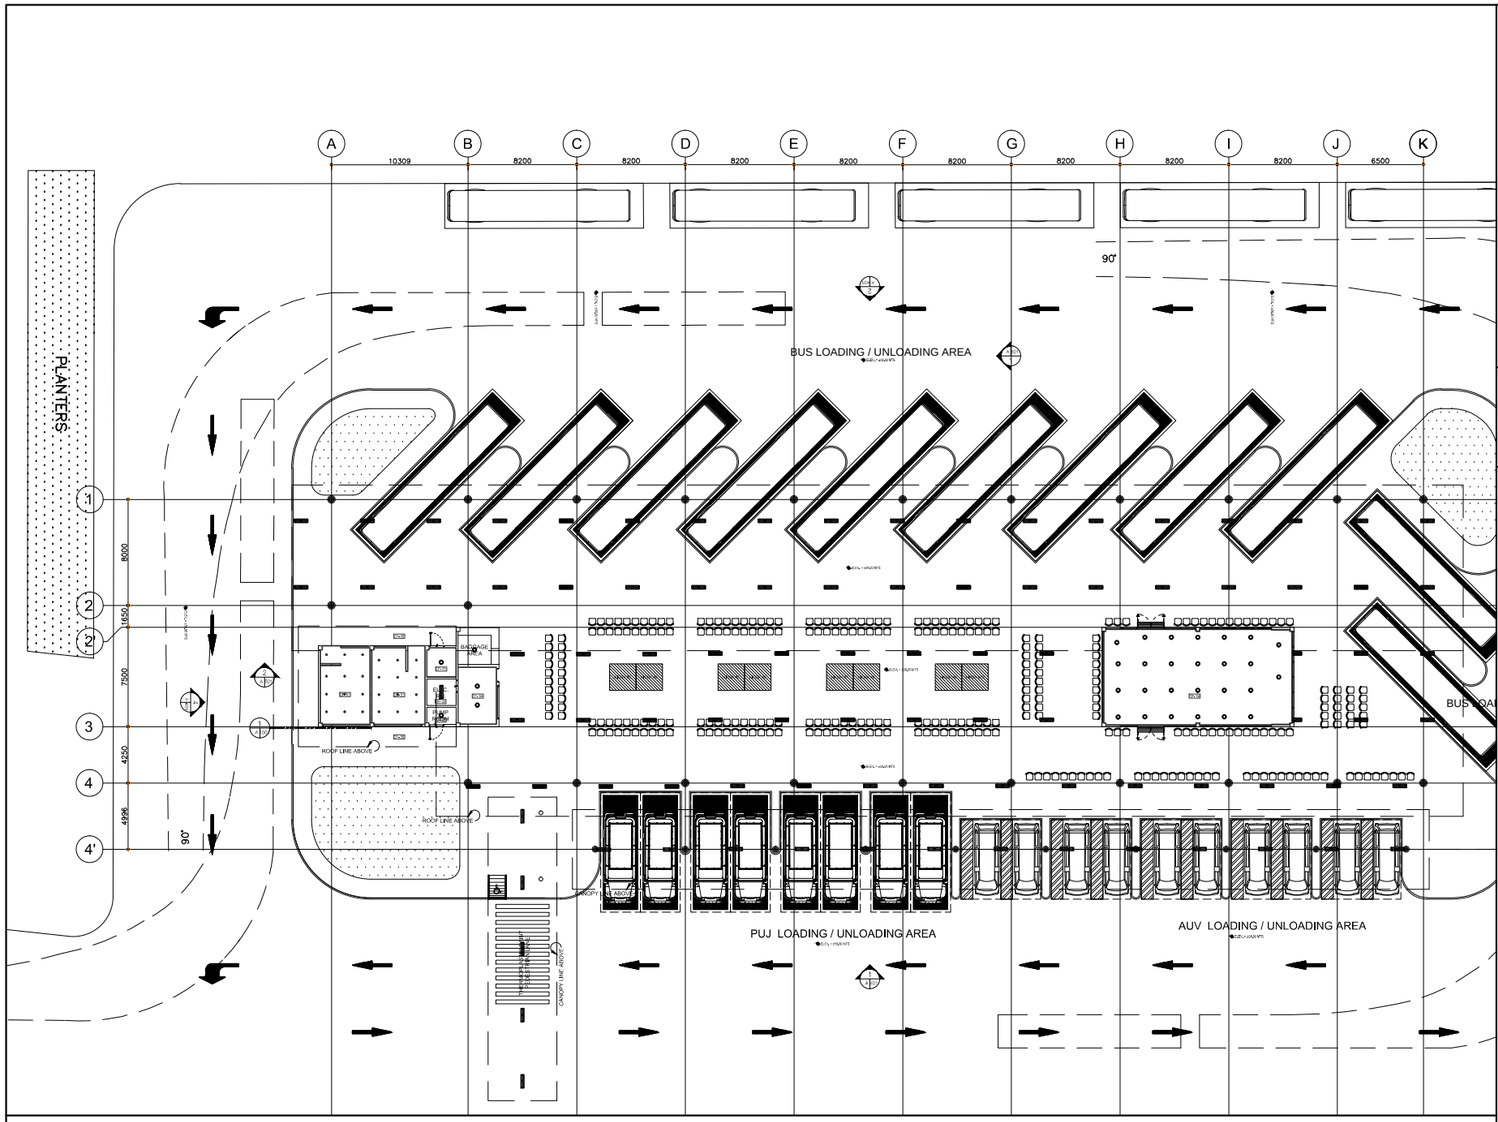

ROBINSONS ORMOC TERMINAL

1 / A-801

REFLECTED CEILING PLAN

SCALE: 1:250 MTS

SCHEDULE OF WALL FINISHES		
MARK	FINISHES	REMARKS
F-01	POURED CONCRETE SMOOTH PAINTED FINISH	
F-02	600MM X 600MM SYNTHETIC HOMOGENOUS GRANITE TILES	
F-03	SMOOTH CEMENT PAINTED FINISH	
F-04	POURED CONCRETE SMOOTH PAINTED FINISH W/ ELASTOMERIC WATERPROOFING	
F-05	300MMX300M GLAZED CERAMIC TILES AT 1.80M (6 LAYERS) FROM FFL.	

SCHEDULE OF FLOOR FINISHES		
MARK	FINISHES	REMARKS
FF-1	600MM X 600MM HOMOGENOUS SYNTHETIC GRANITE TILES.	
FF-2	600MM X 600MM HOMOGENOUS SYNTHETIC GRANITE TILES WITH WATERPROOFING MEMBRANE	
FF-3	600MM X 600MM RUSTIC TILES FINISH	
FF-4	EPOXY PAINT FINISH (2 COATS) WITH EPOXY PRIMER	
FF-5	EPOXY PAINT FINISH WITH WATERPROOFING	
FF-6	300MMX300MM UNGLAZED CERAMIC FLOOR TILES	

SCHEDULE OF CEILING FINISHES		
MARK	FINISHES	REMARKS
CF-1	12MM THK. MOISTURE RESISTANT GYPSUM BOARD PAINTED FINISH	
CF-2	6" THK FICEMBOARD PAINTED FINISH	
CF-3	POURED CONCRETE OFF FORM PAINTED FINISH	
CF-4	12MM THK. GYPSUM BOARD PAINTED FINISH	
CF-5	PVC SPANDREL (VERIFY MANUFACTURER)	

REFLECTED CEILING PLAN

1 / A-801

SCHEDULE OF FINISHES

SCALE: 1:250 MTS

DRAWING REGISTRY

MARK	DESCRIPTION	DATE

LEGEND:

DRAWING NO.
SHEET NO.
SHEET TYPE (A/M/E/P/FP/S)
CUTTING LINE
MATCH LINE

NOTES:

1. REMOVAL OF CEILING OF TERMINAL MAIN ROOF AND REPLACEMENT OF HIGH BAY LIGHTING TO FLORESCENT LAMPS.

KEYPLAN:

DRAWING PHASE:

BID BULLETIN # 2
DATE:

NOTE : WRITTEN DIMENSIONS ON THESE DRAWINGS SHALL HAVE PRECEDENCE OVER SCALED DIMENSIONS. CONTRACTORS SHALL VERIFY AND BE RESPONSIBLE FOR ALL DIMENSIONS AND CONDITIONS ON THE JOB. THE DESIGNER MUST BE NOTIFIED IMMEDIATELY OF ANY VARIATIONS FROM THE DIMENSIONS AND CONDITIONS SHOWN BY THESE DRAWINGS.

NOTE : ANY DISCREPANCY ON ALL DRAWINGS & SPECIFICATIONS (ARCHITECTURAL, STRUCTURAL, SANITARY, ELECTRICAL, MECHANICAL ETC.) SHALL BE SUBJECT FOR VERIFICATION

ASYA DESIGN
2588 ZAMORA ST. COR PROTADO STA.ANA CITY
TEL.NO. 834-7172 / 833-0965
FAX.NO. 831-4787
EMAIL ADD. asya@asyadesign.com.ph

SEAL

REPUBLIC ACT 9266

THIS DRAWING ACTING AS AN INSTRUMENT OF SERVICE IS A PROPERTY OF ASYA DESIGN PARTNER, AND AS SUCH WOULD BE UNLAWFUL TO DUPLICATE OR MAKE COPIES OF SAID DOCUMENTS FOR USE IN THE REPETITION OF AND FOR OTHER PROJECTS, WHETHER EXECUTED PARTLY OR IN WHOLE WITHOUT THEIR CONSENT. ALL DRAWINGS ARE TO BE RETURNED WHEN NO LONGER IN USE.

DESIGNER	STRUCTURAL	SANITARY/FIRE PRO	ELECTRICAL	MECHANICAL
ALBERT S. YU	EDGARDO C. CRUZ	JESUS M. MISSION	JESUS M. MISSION	ROSENDO B. SANCHEZ
ARCHITECT	STRUCTURAL ENGINEER	SANITARY ENGINEER	ELECTRICAL ENGINEER	MECHANICAL ENGINEER
REG.NO. 10964 TIN. 150-850-945	REG.NO. 23983 TIN. 157-651-021	REG.NO. 5278 TIN. 132549498	REG.NO. 2319 TIN. 1727776	REG.NO. 3999 TIN. 007-570-182
PTR.NO. 4734732 DATE: 01-05-16	PTR.NO. 2182594 DATE: 01-06-16	PTR.NO. 2064406 DATE: 01-04-16	PTR.NO. 2064407 DATE: 01-04-16	PTR.NO. 5323046 DATE: 01-04-16

PROJECT TITLE: ROBINSONS PLACE ORMOC TERMINAL

BRGY. COGON, ORMOC, LEYTE

LAND OWNER & DEVELOPER: ROBINSONS LAND CORPORATION

SHEET CONTENT:	REFLECTED CEILING PLAN		
DATE	AUGUST 2016	SCALE AS SHOWN	PROJ#
CADD	PPR	REVISION	REF NO.
CHECKED	SJL		
APPROVED	ASY		

SHEET NO. A-602